Drawing No. 1
March 10, 2004

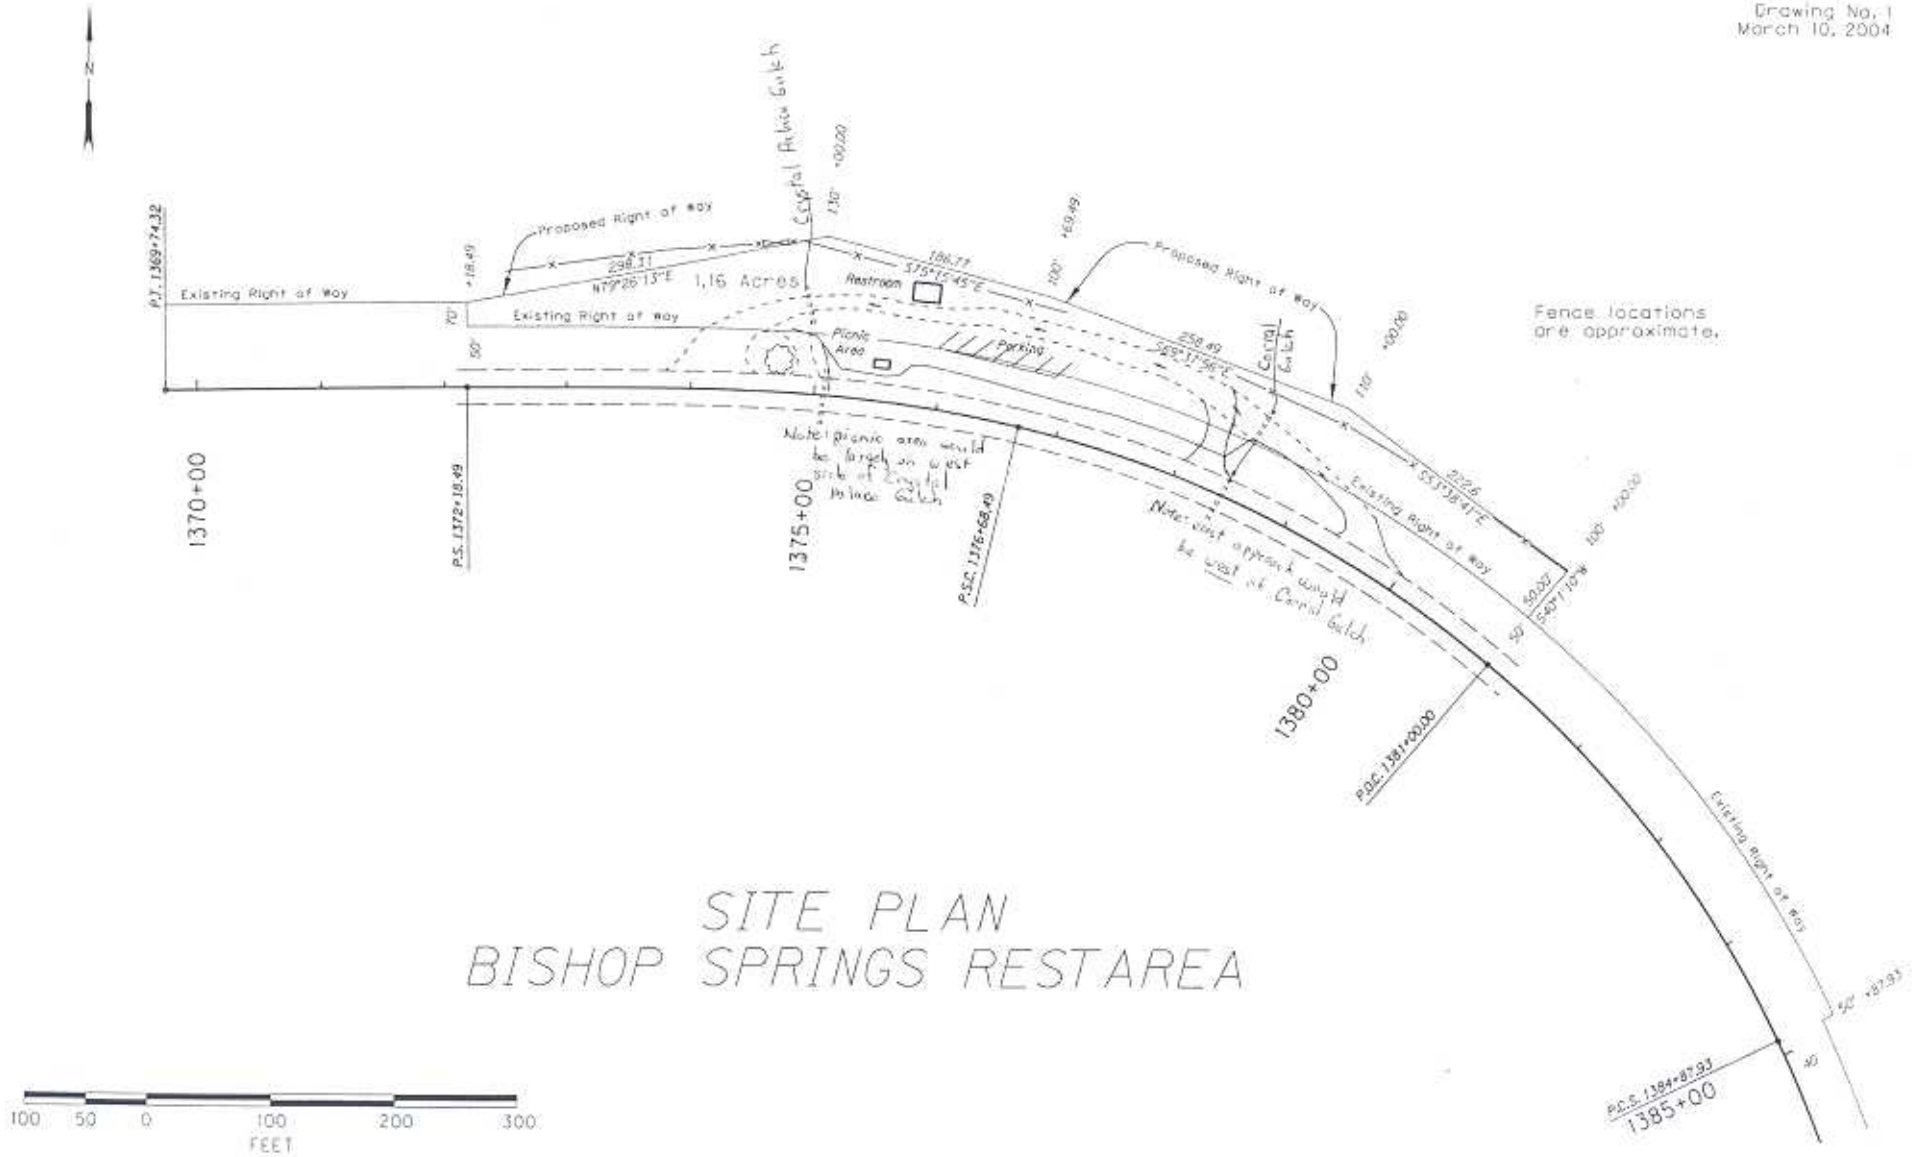

SITE PLAN
BISHOP SPRINGS RESTAREA