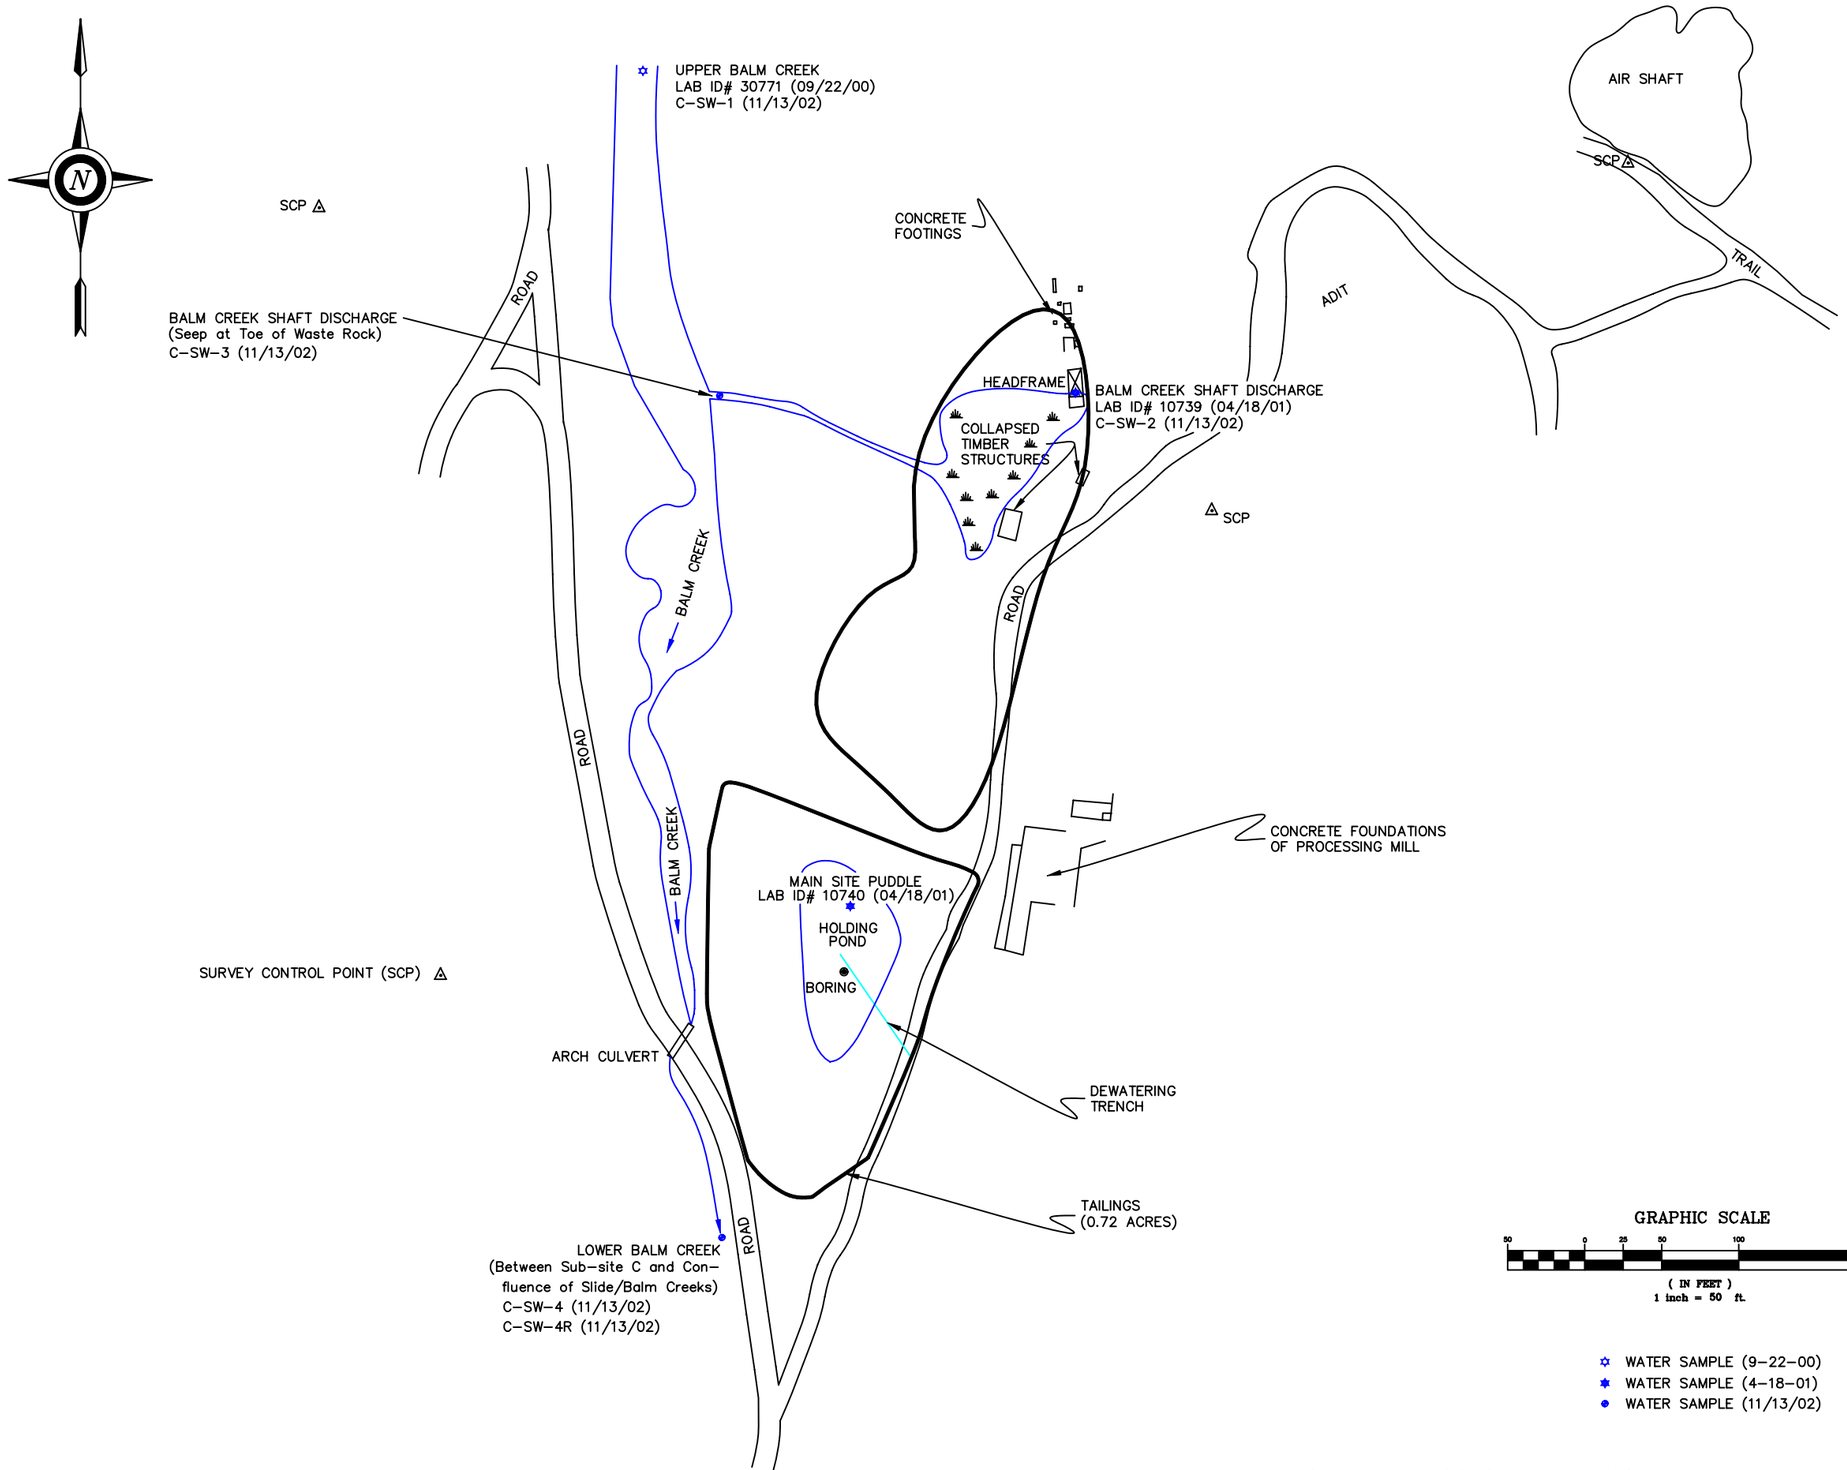

BALM CREEK SHAFT MINE - SITE C

Designed D. Rosenkrance DATE 9/01
Drawn D. Porterfield 09/01
Approved
Title

BALM CREEK SHAFT MINE - SITE C
HEAD FRAME / PLAN VIEW

Vale District Office

Oregon / Washington Eastern Zone

Bureau of Land Management

LEGALS
T7S R43E S32

AUTOCAD FILE
POOR-C.DWG

Sheet 5 of 6