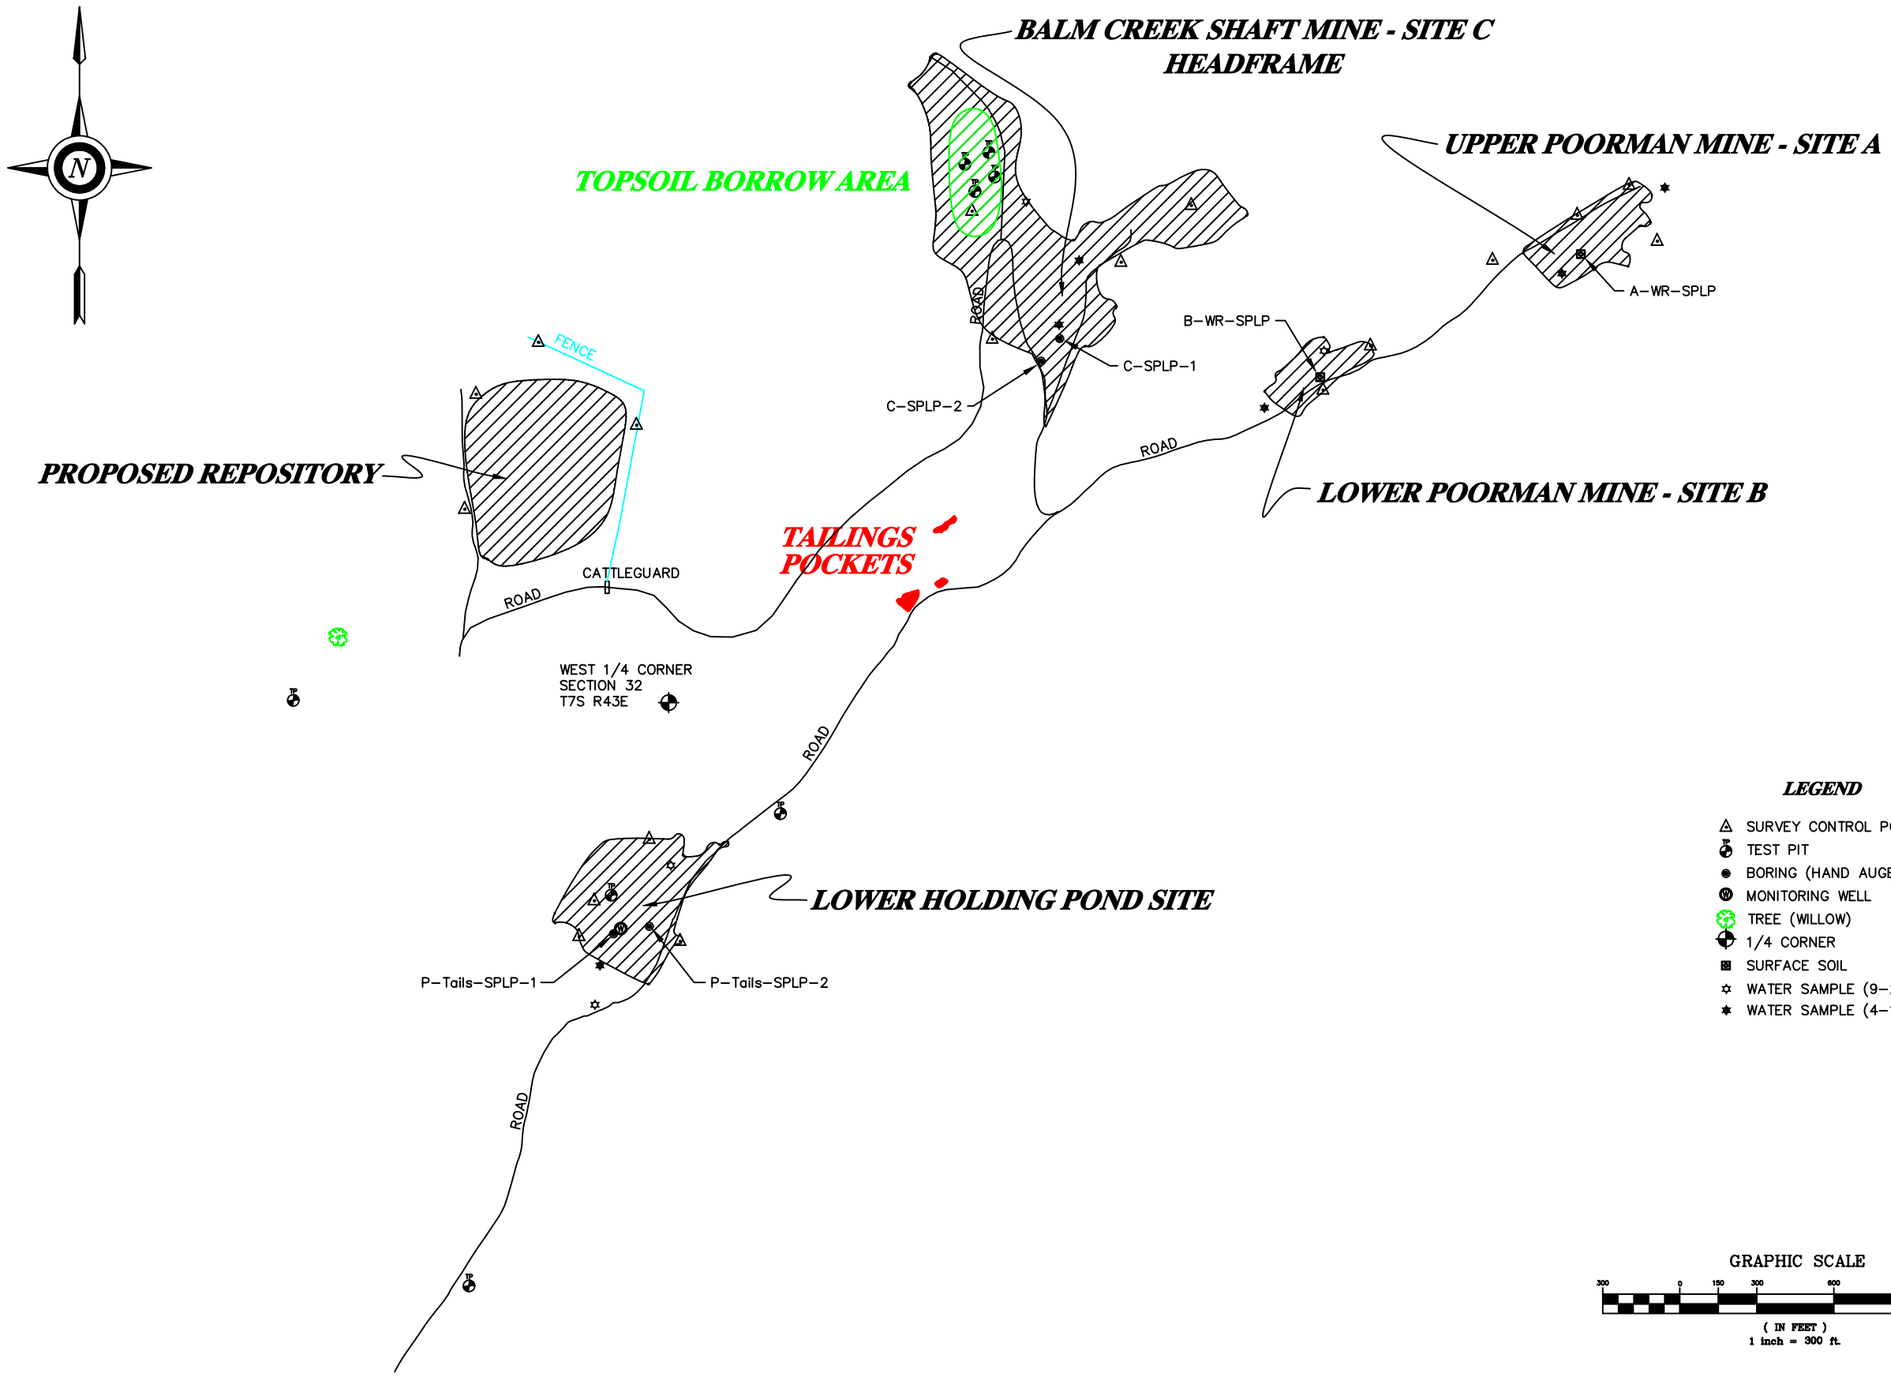

PROJECT SITE PLAN

Designed
Drawn D. Porterfield
Approved
Title
DATE 9/01 05/01

POORMAN/BALM CREEK AML
PROJECT SITE PLAN

Oregon / Washington Eastern Zone

Vale District Office

Bureau of Land Management

LEGALS
T7S R43E S32

AUTOCAD FILE
POORMAN.DWG

Sheet 2 of 6