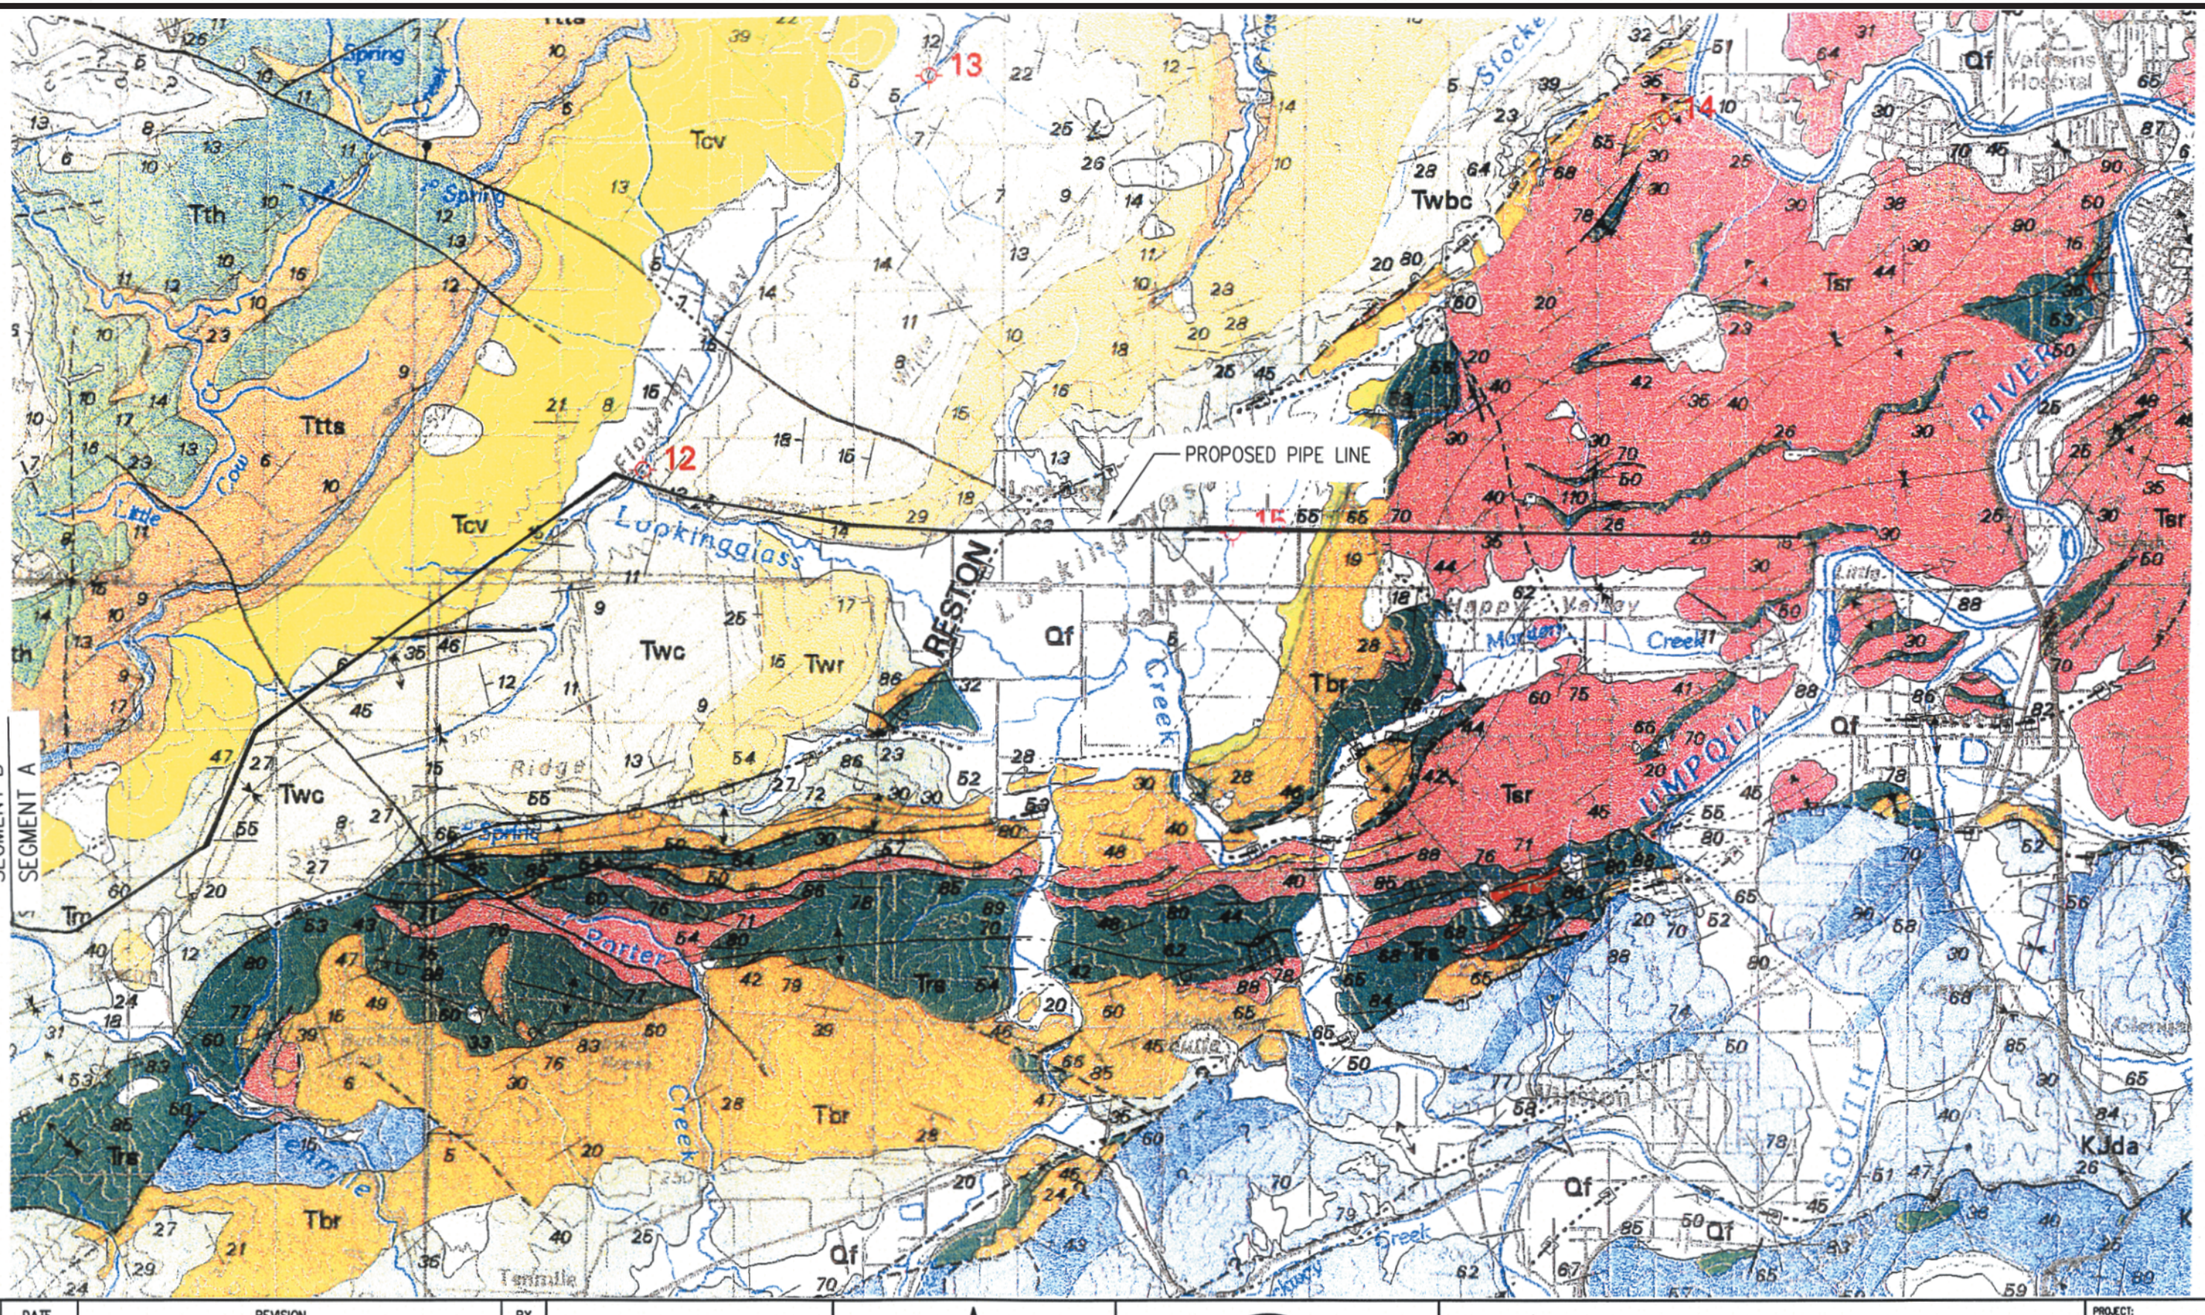

DATE	REVISION	BY

DRAFTED:

CHECKED:

DESIGNED:

SCALE 1:62,500

PINNACLE ENGINEERING, INC.
3329 NE STEPHENS ROSEBURG, OREGON 97470
PH:541-440-4871 FX:541-672-0677
www.pinnacleengineering.com

ROSEBURG TO COOS BAY
NATURAL GAS TRANSMISSION LINE

SEGMENT A TO B

PROJECT: 20517.2

DATE: 11/28/01

VERSION:

SHEET: B-1 OF