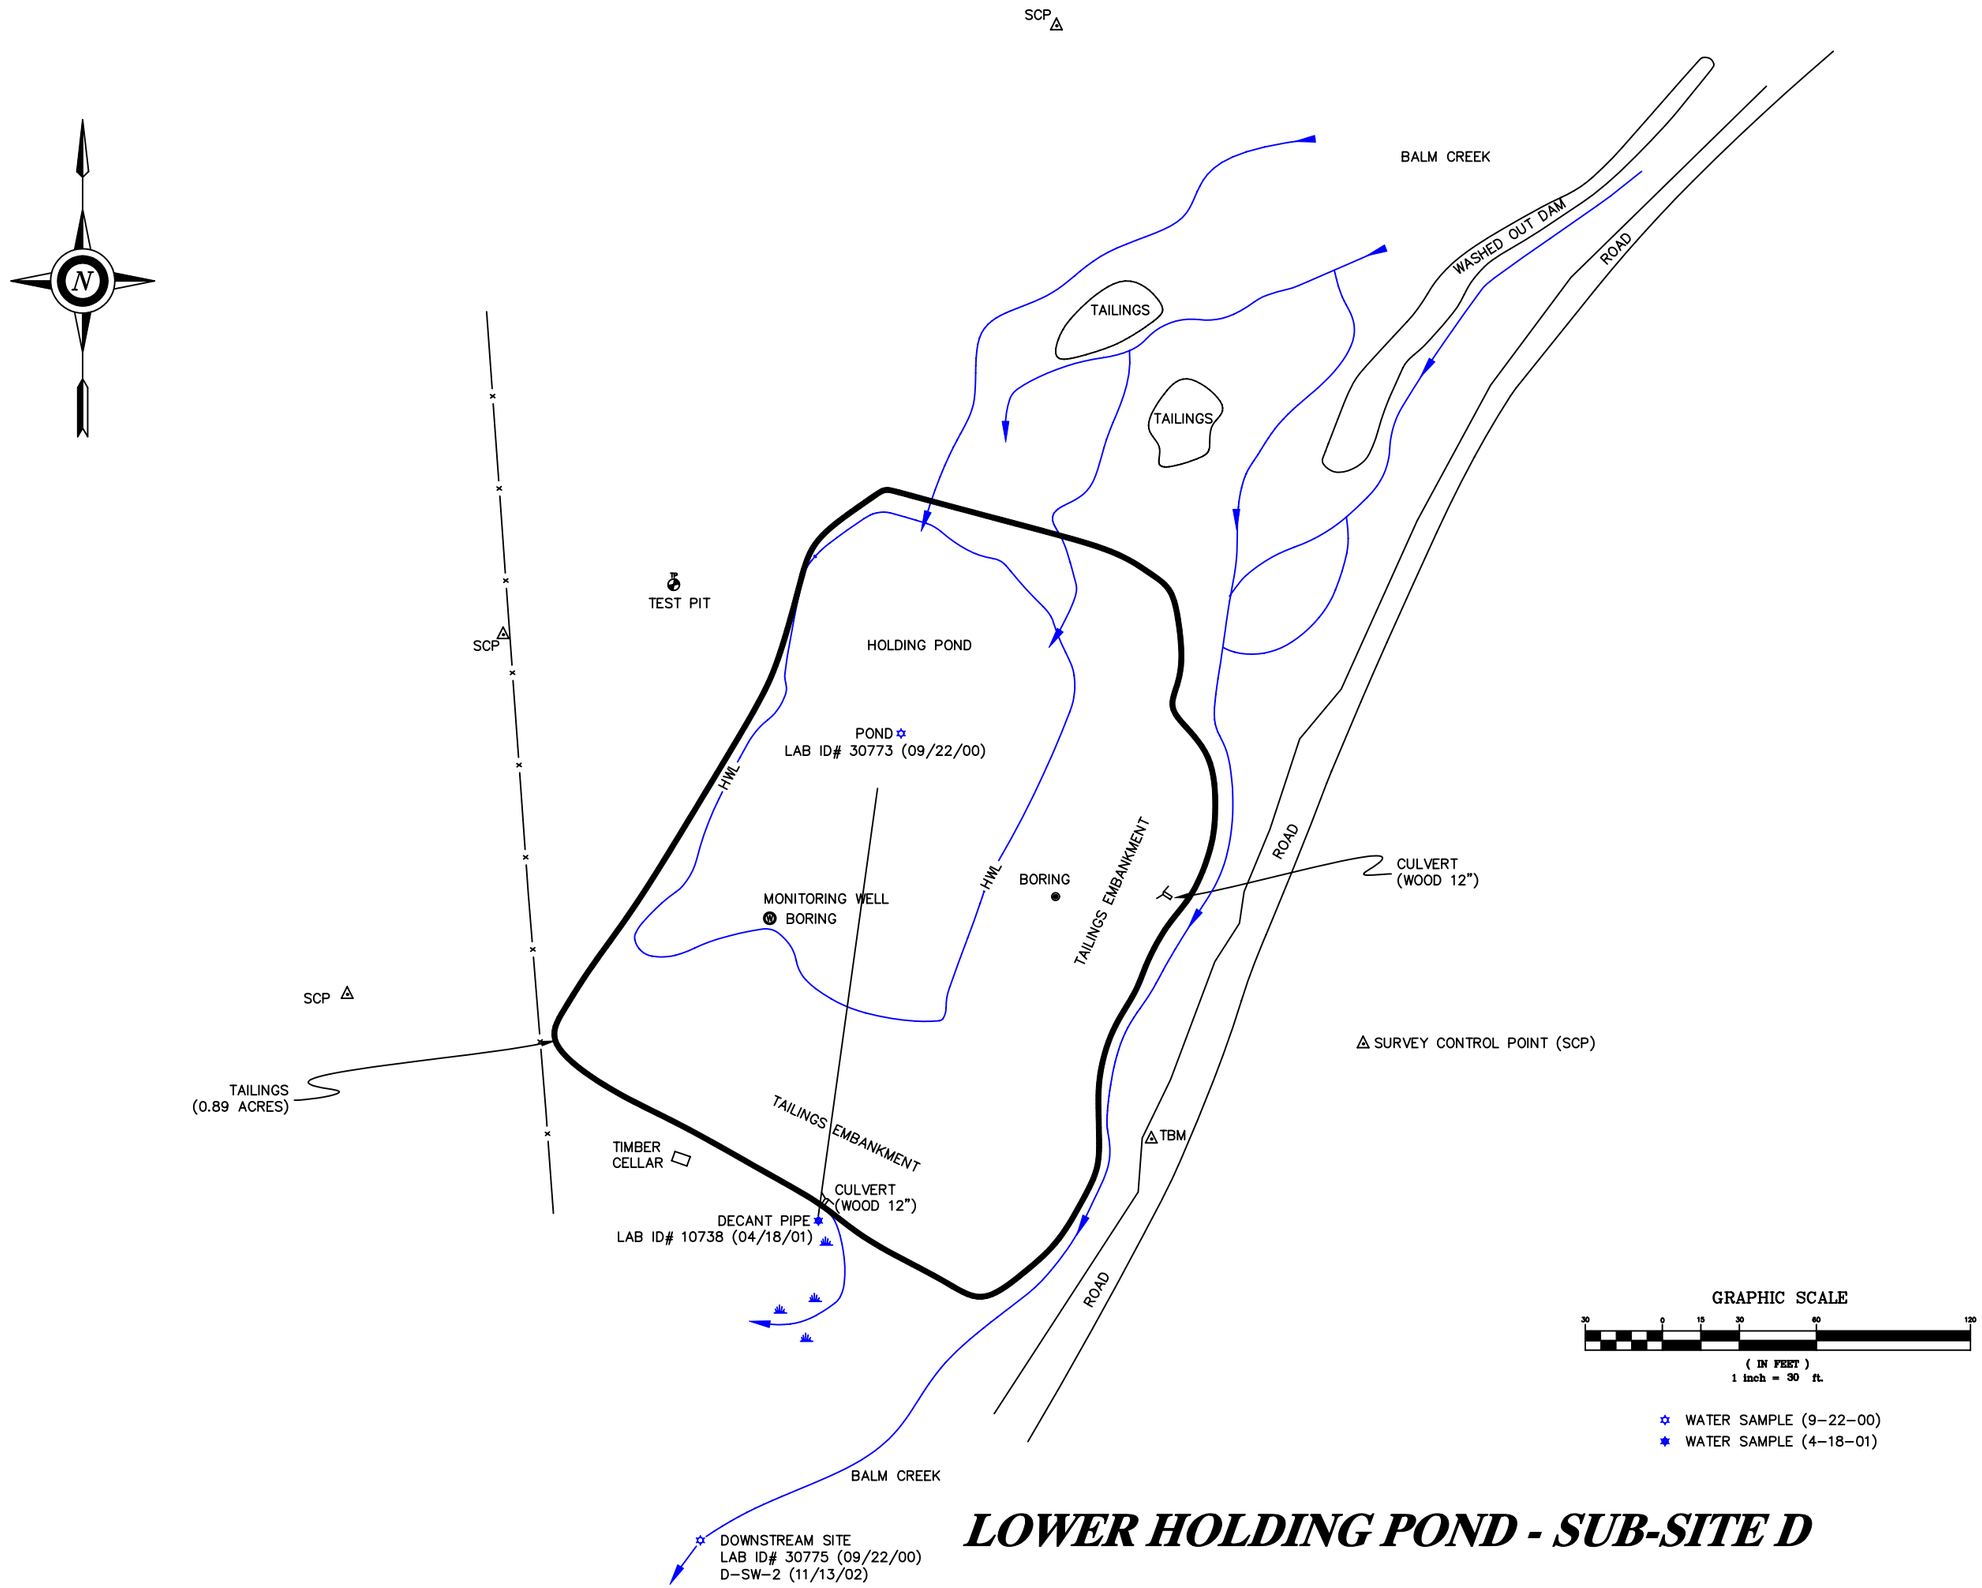

LOWER HOLDING POND - SUB-SITE D

Designed D. Rosenkrance DATE 9/01
Drawn D. Porterfield 09/01
Approved
Title

LOWER HOLDING POND SITE
POORMAN/BALM CREEK - PLAN VIEW

Vale District Office

Oregon / Washington Eastern Zone

Bureau of Land Management

LEGALS
T7S R43E S31

AUTOCAD FILE
POND.DWG

Sheet 6 of 6