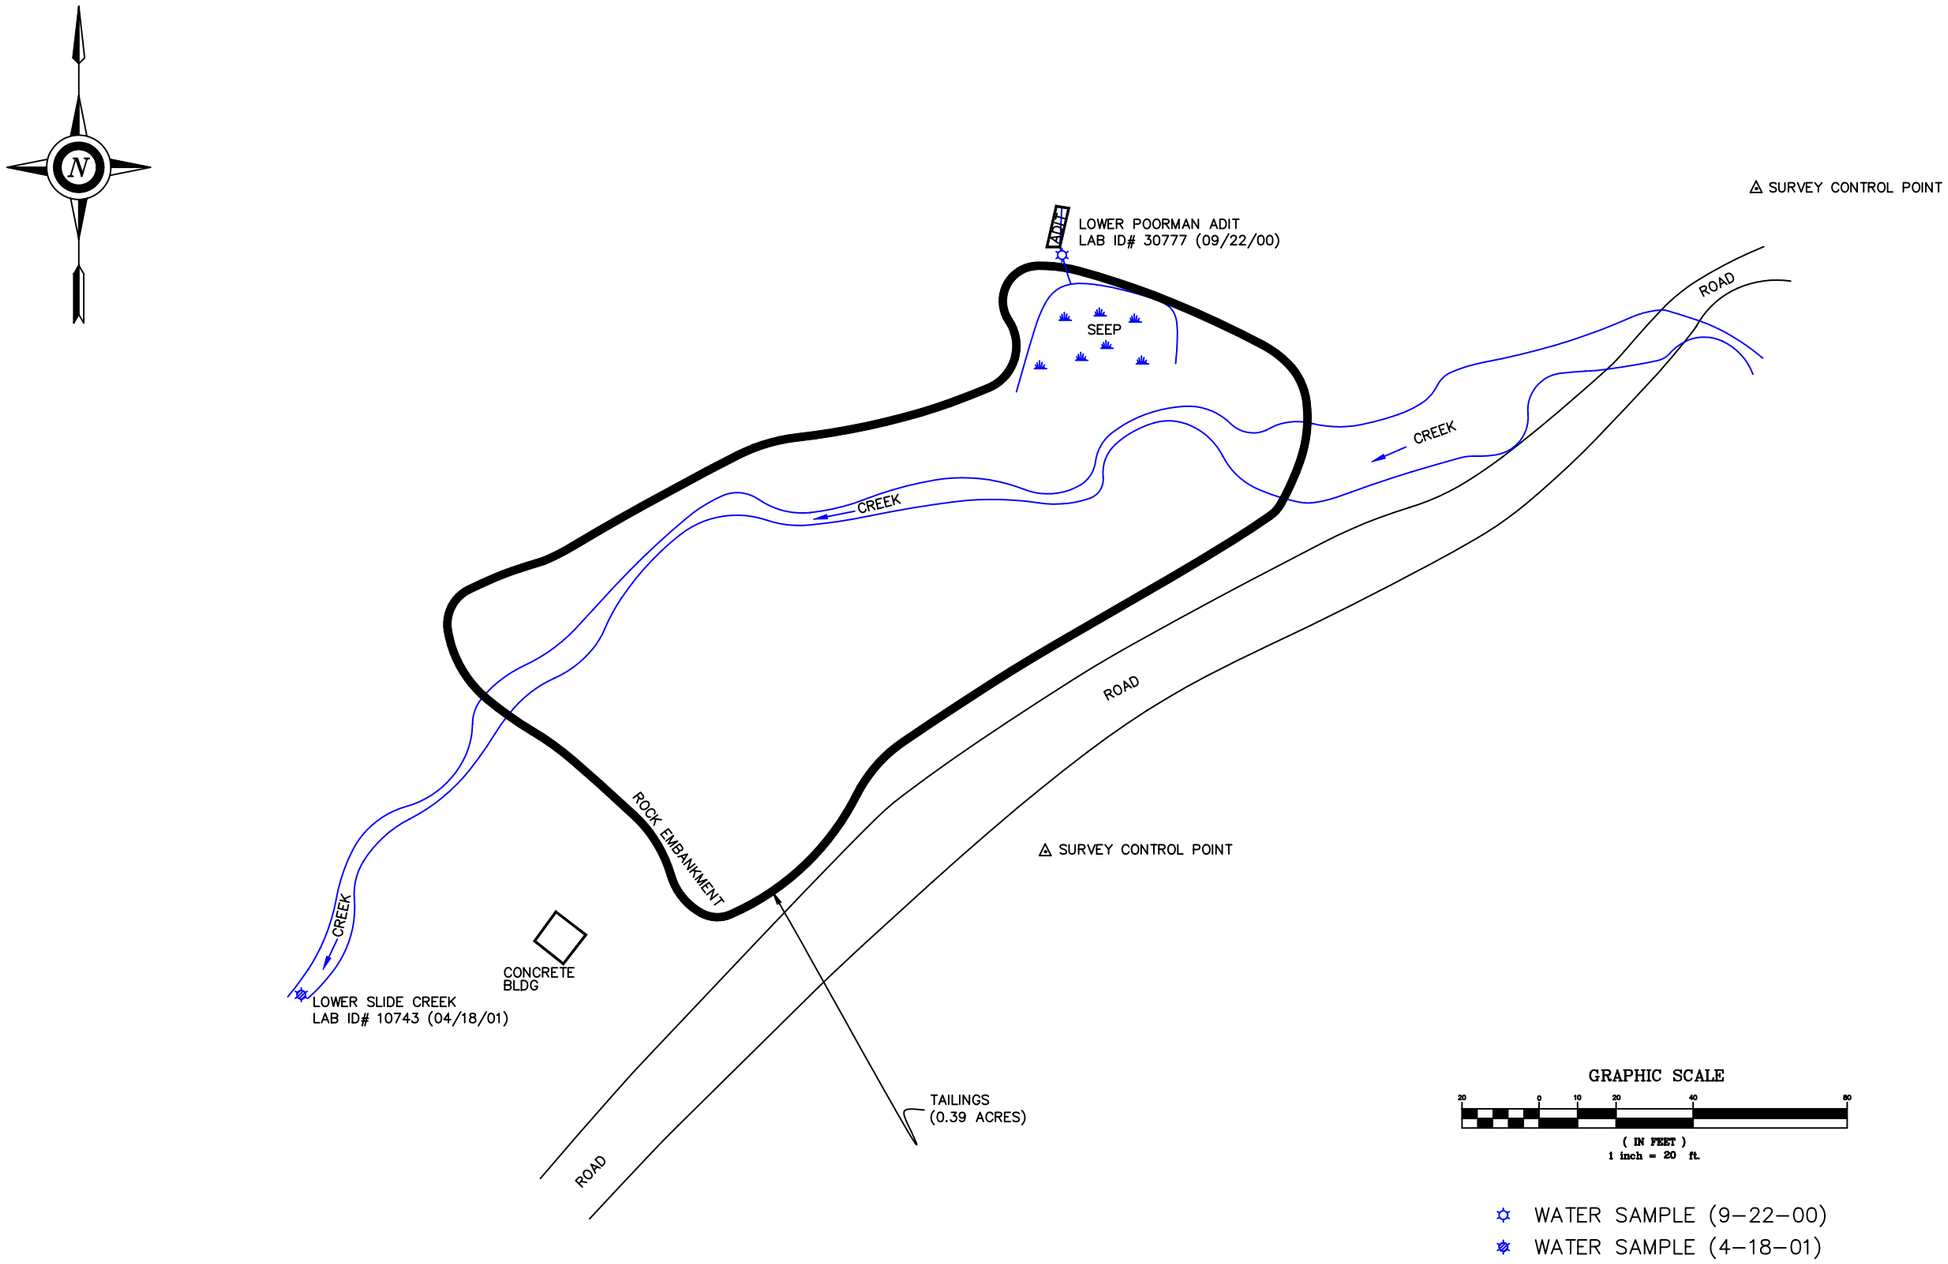

LOWER POORMAN MINE - SITE B

Designed D. Rosenkrance DATE 9/01
Drawn D. Porterfield 03/01
Approved
Title

LOWER POORMAN MINE - SITE B
PLAN VIEW

Vale District Office

Oregon / Washington Eastern Zone

Bureau of Land Management

LEGALS
T7S R43E S32

AUTOCAD FILE
POOR-B.DWG

Sheet 4 of 6