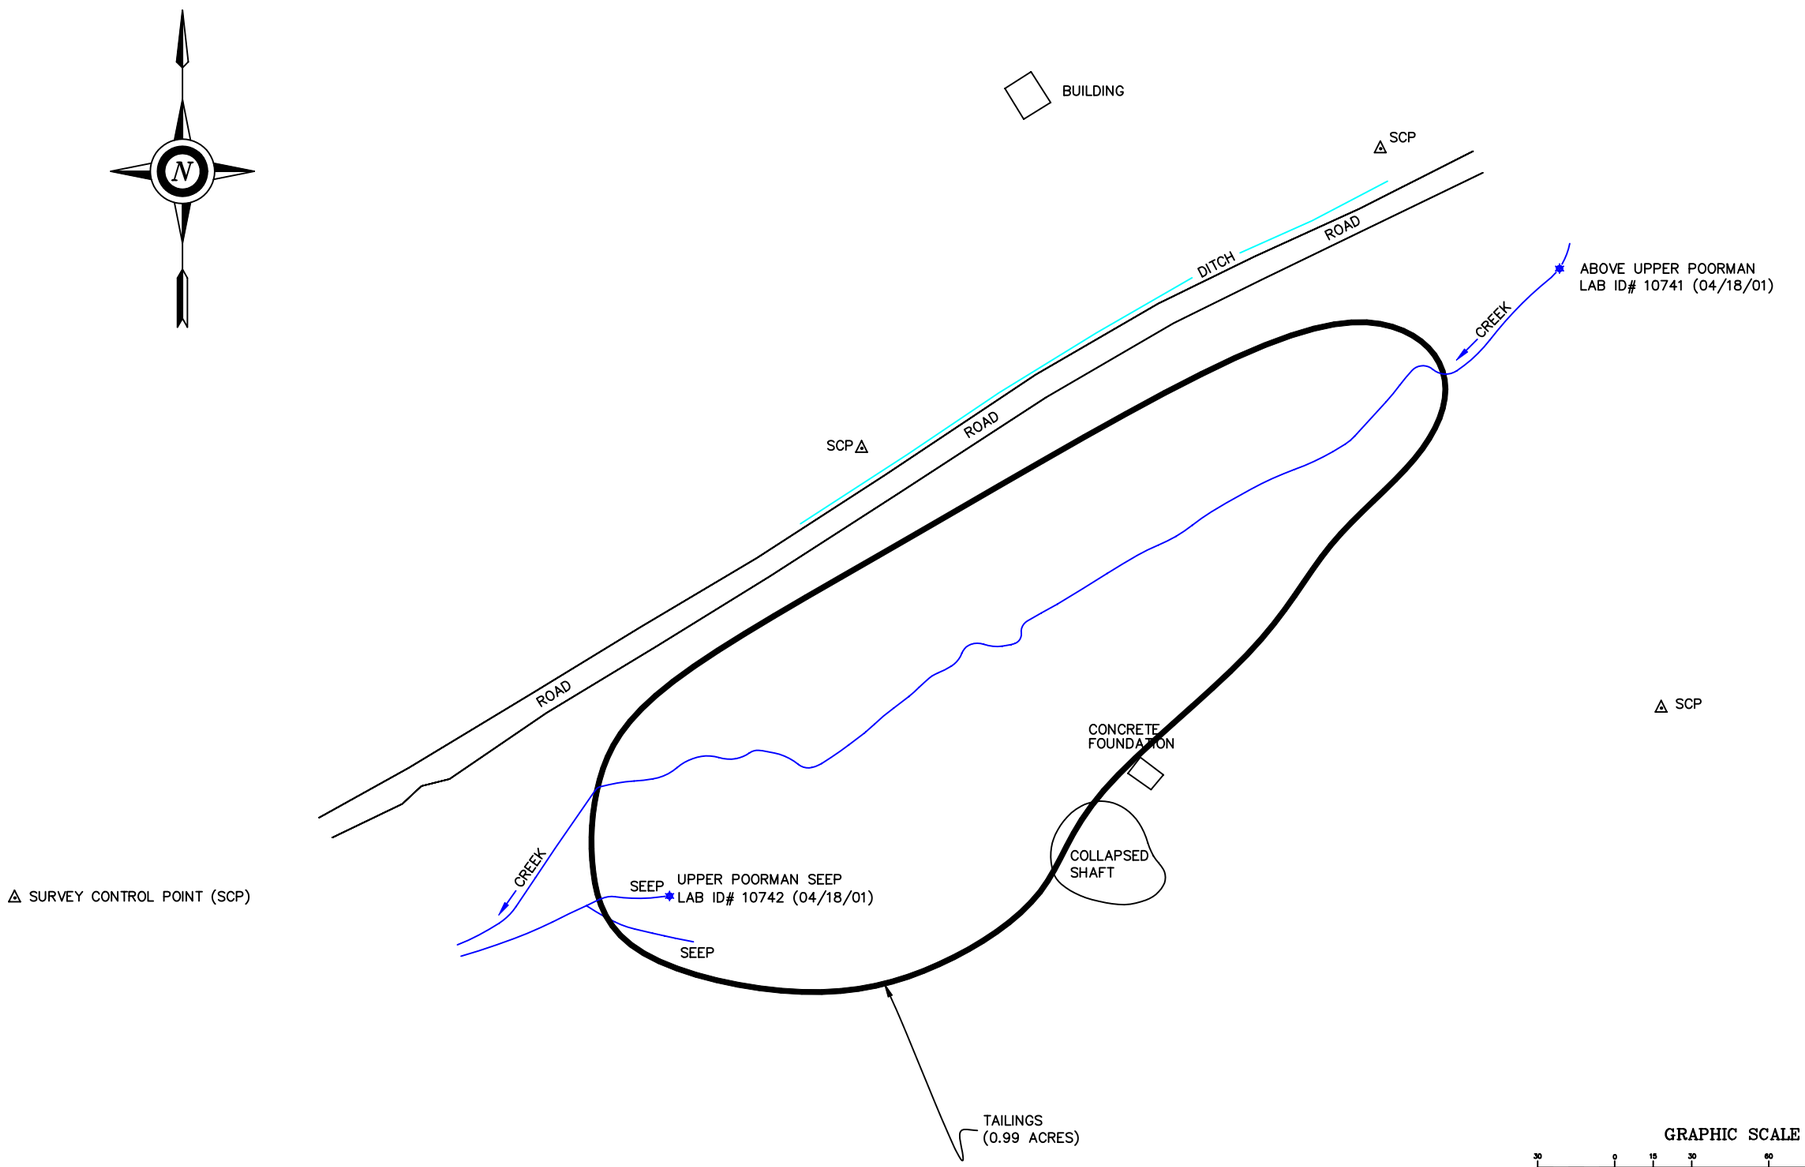

GRAPHIC SCALE

30 0 15 30 60 120

(IN FEET)
1 inch = 30 ft.

WATER SAMPLE (9–22–00)
WATER SAMPLE (4–18–01)

UPPER POORMAN MINE - SITE A

Designed D. Rosenkrance DATE 9/01
Drawn D. Porterfield 09/01
Approved
Title

UPPER POORMAN MINE - SITE A
PLAN VIEW

Vale District Office

Oregon / Washington Eastern Zone

Bureau of Land Management

LEGALS
T7S R43E S32

AUTOCAD FILE
POOR-A.DWG

Sheet 2 of 6