SCALE: 1"=20'

SHT. 3 OF 4 SHTS.

RECORD OF SURVEY

IN THE CITY OF LOS ANGELES
COUNTY OF LOS ANGELES, STATE OF CALIFORNIA

0' 10' 20' 40'
GRAPHIC SCALE

LEGEND:

R1	- REFERENCE TRACT NO. 7922, MAP BOOK 116 PAGES 25 TO 26 INCLUSIVE
CEFB	- CITY OF LOS ANGELES ENGINEER FIELD BOOK AS NOTED
SPK&CEW	- SPIKE AND CITY ENGINEER WASHER
SMHM	- SANITARY MANHOLE MONUMENT PER CITY NOTES
C.L. FENCE	- CHAIN LINK FENCE
P/L	- PROPERTY LINE
(XXX R1)	- INDICATES A RECORD DISTANCE PER R1
(XXX PRO)	- INDICATES A DISTANCE CALCULATED BY PRORATION
(XXX DO)	- INDICATES A DISTANCE PER DEED OR IMPLIED BY DEED
(+/- XXX)	- INDICATES THE DIFFERENCE BETWEEN MEASURED AND RECORD (PER R1) DIST.
(Δ=XXX)	- INDICATES THE DIFFERENCE BETWEEN THE PROPERTY LINE AS ESTAB. HEREON AND WHERE THE PROPERTY LINE WOULD FALL BY PRORATION.
A.P.N.	- ASSESSOR PARCEL NUMBER
O.R.	- OFFICIAL RECORDS, RECORDS OF LOS ANGELES COUNTY

NOTE: ALL BEARINGS AND DISTANCES SHOWN HEREON ARE FIELD MEASURED OR DERIVED FROM FIELD MEASUREMENTS UNLESS NOTED.

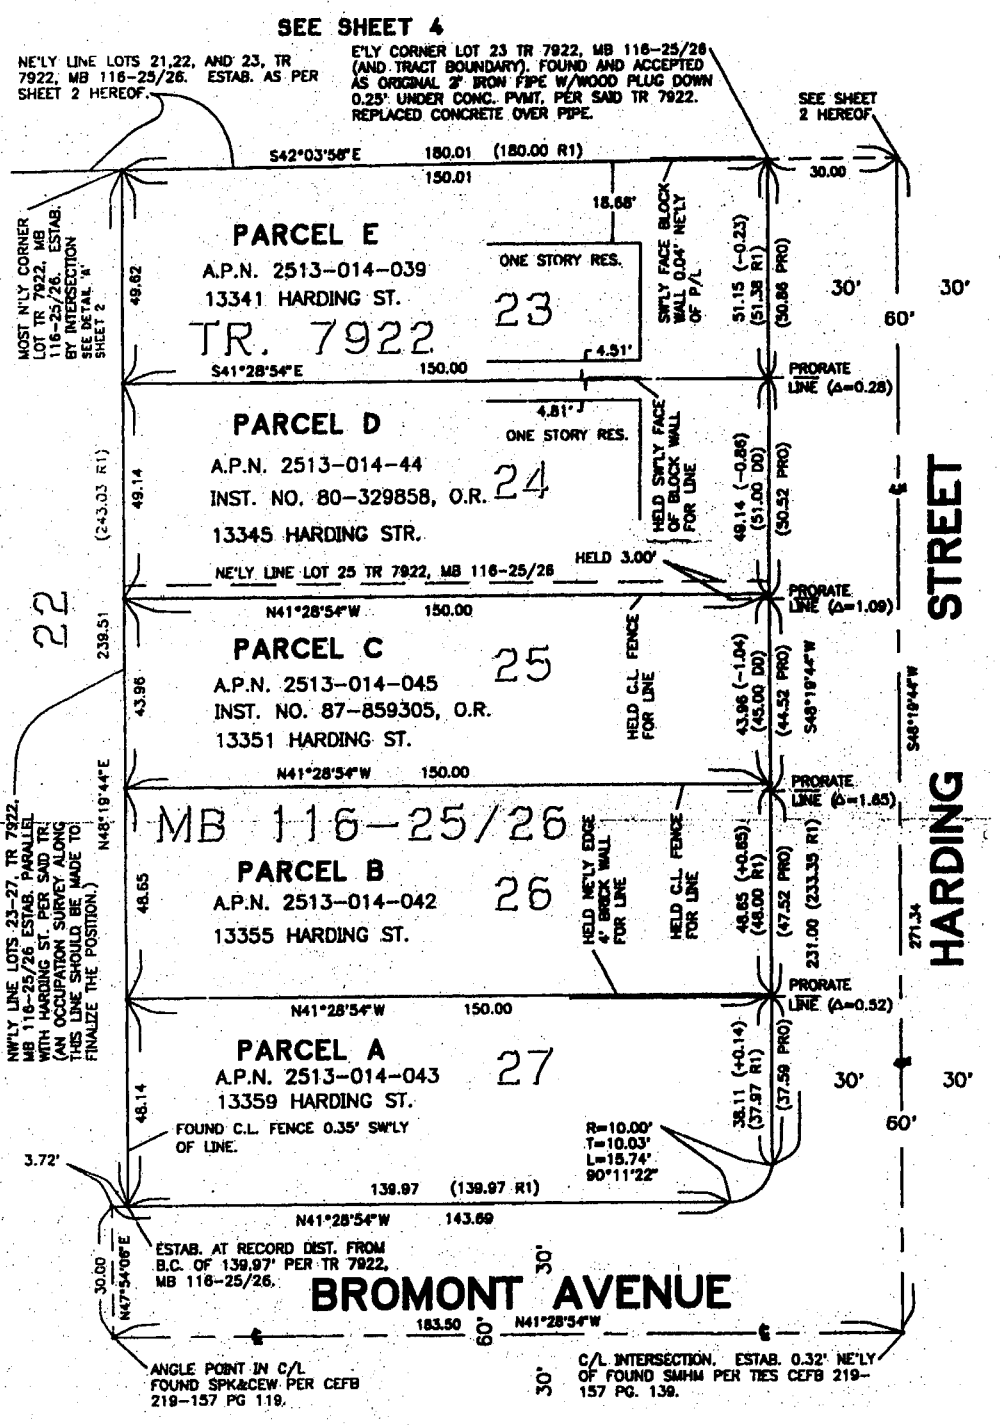

TECHNICAL NOTES:

1. THIS SURVEY REPRESENTS A PRELIMINARY STUDY OF THE EFFECTS OF THE SAN FERNANDO VALLEY 1971 EARTHQUAKE ON PROPERTY BOUNDARIES ALONG HARDING STREET. BECAUSE OUR ACCESS TO THE REAR AREAS OF THE PROPERTY IN QUESTION WAS NOT POSSIBLE, A DETAILED SURVEY INCLUDING THE EVIDENCE OBTAINED ALONG THE REAR PROPERTY LINES MAY CHANGE THE ESTABLISHMENT OF PROPERTY LINES SHOWN HEREON.
2. SEE SHEETS ONE, TWO, AND FOUR OF THIS SURVEY FOR ADDITIONAL NOTES AND INFORMATION.
3. PARCEL LETTER DESIGNATIONS ARE SHOWN HEREON AS A REFERENCE AID ONLY, AND ARE NOT TO BE USED IN THE DESCRIPTION OF PROPERTY FOR LEGAL PURPOSES.
4. BECAUSE OF THE NONLINEAR DISTORTION OF THE LAND IN THIS AREA, WE DETERMINED THAT PROPORTIONING THE LOT FRONTAGE ALONG HARDING WOULD LEAD TO INEQUITIES. THEREFORE, WE ESTABLISHED THE PROPERTY LINES SHOWN HEREON BY HOLDING OCCUPATION AS EVIDENCED BY IMPROVEMENTS AS SHOWN.

THOM. GUIDE 3-A4	
CITY D.M. 219-157/222-157	
FILE: 974RS3	
PROJECT NO. 974	

HENNON and Associates
SURVEYING - ENGINEERING - PLANNING
313 SOUTH BEACHWOOD DRIVE
BURBANK, CALIFORNIA 91506
(818)566-9844 (213)664-2513

CASE NO. 7
EXHIBIT D
SYLMAR
EARTHQUAKE

att. 3a