SCALE: 1"=20'

SHT. 4 OF 4 SHTS.

RECORD OF SURVEY

IN THE CITY OF LOS ANGELES
COUNTY OF LOS ANGELES, STATE OF CALIFORNIA

0' 10' 20' 40'
GRAPHIC SCALE

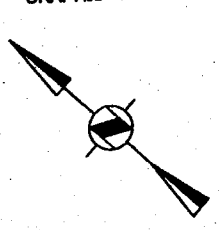

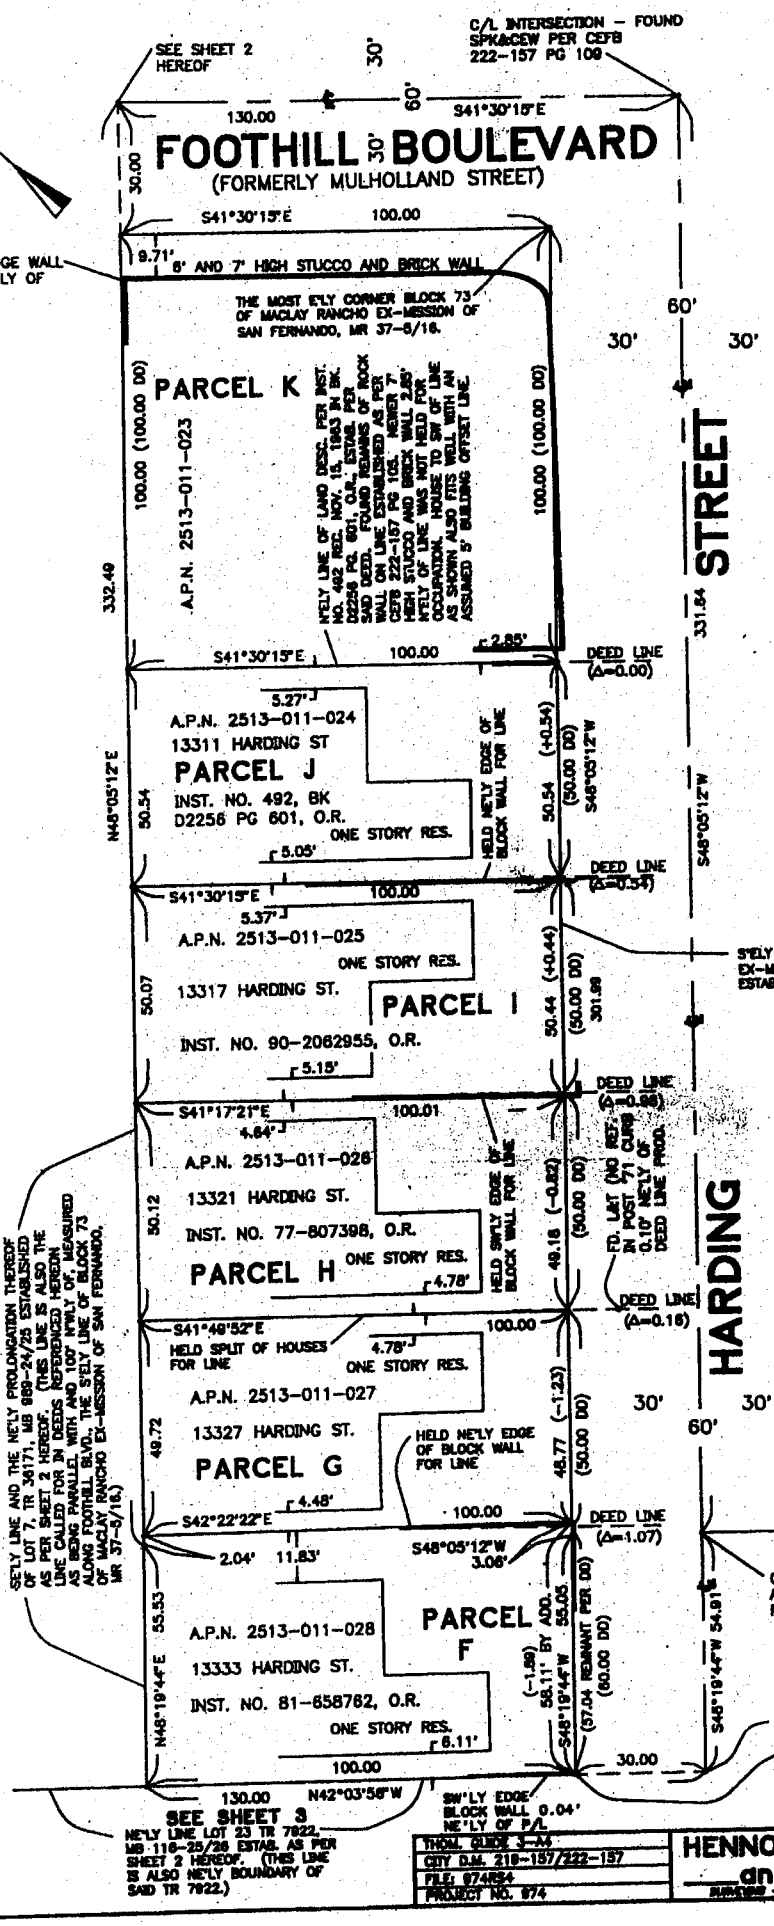

LEGEND:

CEFB	- CITY OF LOS ANGELES ENGINEER FIELD BOOK AS NOTED
SPK&CEW	- SPIKE AND CITY ENGINEER WASHER
C.L. FENCE	- CHAIN LINK FENCE
P/L	- PROPERTY LINE
L&T	- LEAD AND TACK SURVEY MONUMENT
(XXX DD)	- INDICATES A DISTANCE PER DEED OR IMPLIED BY DEED
(+/- XXX)	- INDICATES THE DIFFERENCE BETWEEN MEASURED AND RECORD DISTANCE.
(Δ= XXX)	- INDICATES THE DIFFERENCE BETWEEN THE PROPERTY LINE AS ESTABLISHED HEREON AND WHERE THE PROPERTY LINE WOULD FALL PER DEED.
A.P.N.	- ASSESSOR PARCEL NUMBER
O.R.	- OFFICIAL RECORDS, RECORDS OF LOS ANGELES COUNTY

NOTE: ALL BEARINGS AND DISTANCES SHOWN HEREON ARE FIELD MEASURED OR DERIVED FROM FIELD MEASUREMENTS UNLESS NOTED.

TECHNICAL NOTES:

1. THIS SURVEY REPRESENTS A PRELIMINARY STUDY OF THE EFFECTS OF THE SAN FERNANDO VALLEY 1971 EARTHQUAKE ON PROPERTY BOUNDARIES ALONG HARDING ST. BECAUSE OUR ACCESS TO THE REAR AREAS OF THE PROPERTY IN QUESTION WAS NOT POSSIBLE, A DETAILED SURVEY INCLUDING THE EVIDENCE OBTAINED ALONG THE REAR PROPERTY LINES MAY CHANGE THE ESTABLISHMENT OF PROPERTY LINES SHOWN HEREON.
2. SEE SHEETS ONE, TWO, AND THREE OF THIS SURVEY FOR ADDITIONAL NOTES AND INFORMATION.
3. PARCEL LETTER DESIGNATIONS ARE SHOWN HEREON AS A REFERENCE AID ONLY, AND ARE NOT TO BE USED IN THE DESCRIPTION OF PROPERTY FOR LEGAL PURPOSES.
4. BECAUSE OF THE NONLINEAR DISTORTION OF THE LAND IN THIS AREA, HOLDING RECORD DEED CALLS WILL RESULT IN INEQUITIES TO CERTAIN LAND OWNERS. THEREFORE, WE ESTABLISHED THE PROPERTY LINES SHOWN HEREON BY HOLDING OCCUPATION AS EVIDENCED BY IMPROVEMENTS AS SHOWN.

THOM. GUIDE 3-A4
CITY D.M. 219-157/222-157
FILE: 874RS4
PROJECT NO. 874

HENNON and Associates
SURVEYORS - ENGINEERS - PLANNERS
313 SOUTH BEACHWOOD DRIVE
BURBANK, CALIFORNIA 91506
(818)566-9844 (213)664-2513

CASE NO. 7
EXHIBIT E
SYLMAR
EARTHQUAKE

white 4a